


ENVD 3115 FALL 2018

Introduction to Building Materials and Systems

NAME: MEGHAN O'MALLEY

SID: 107230044

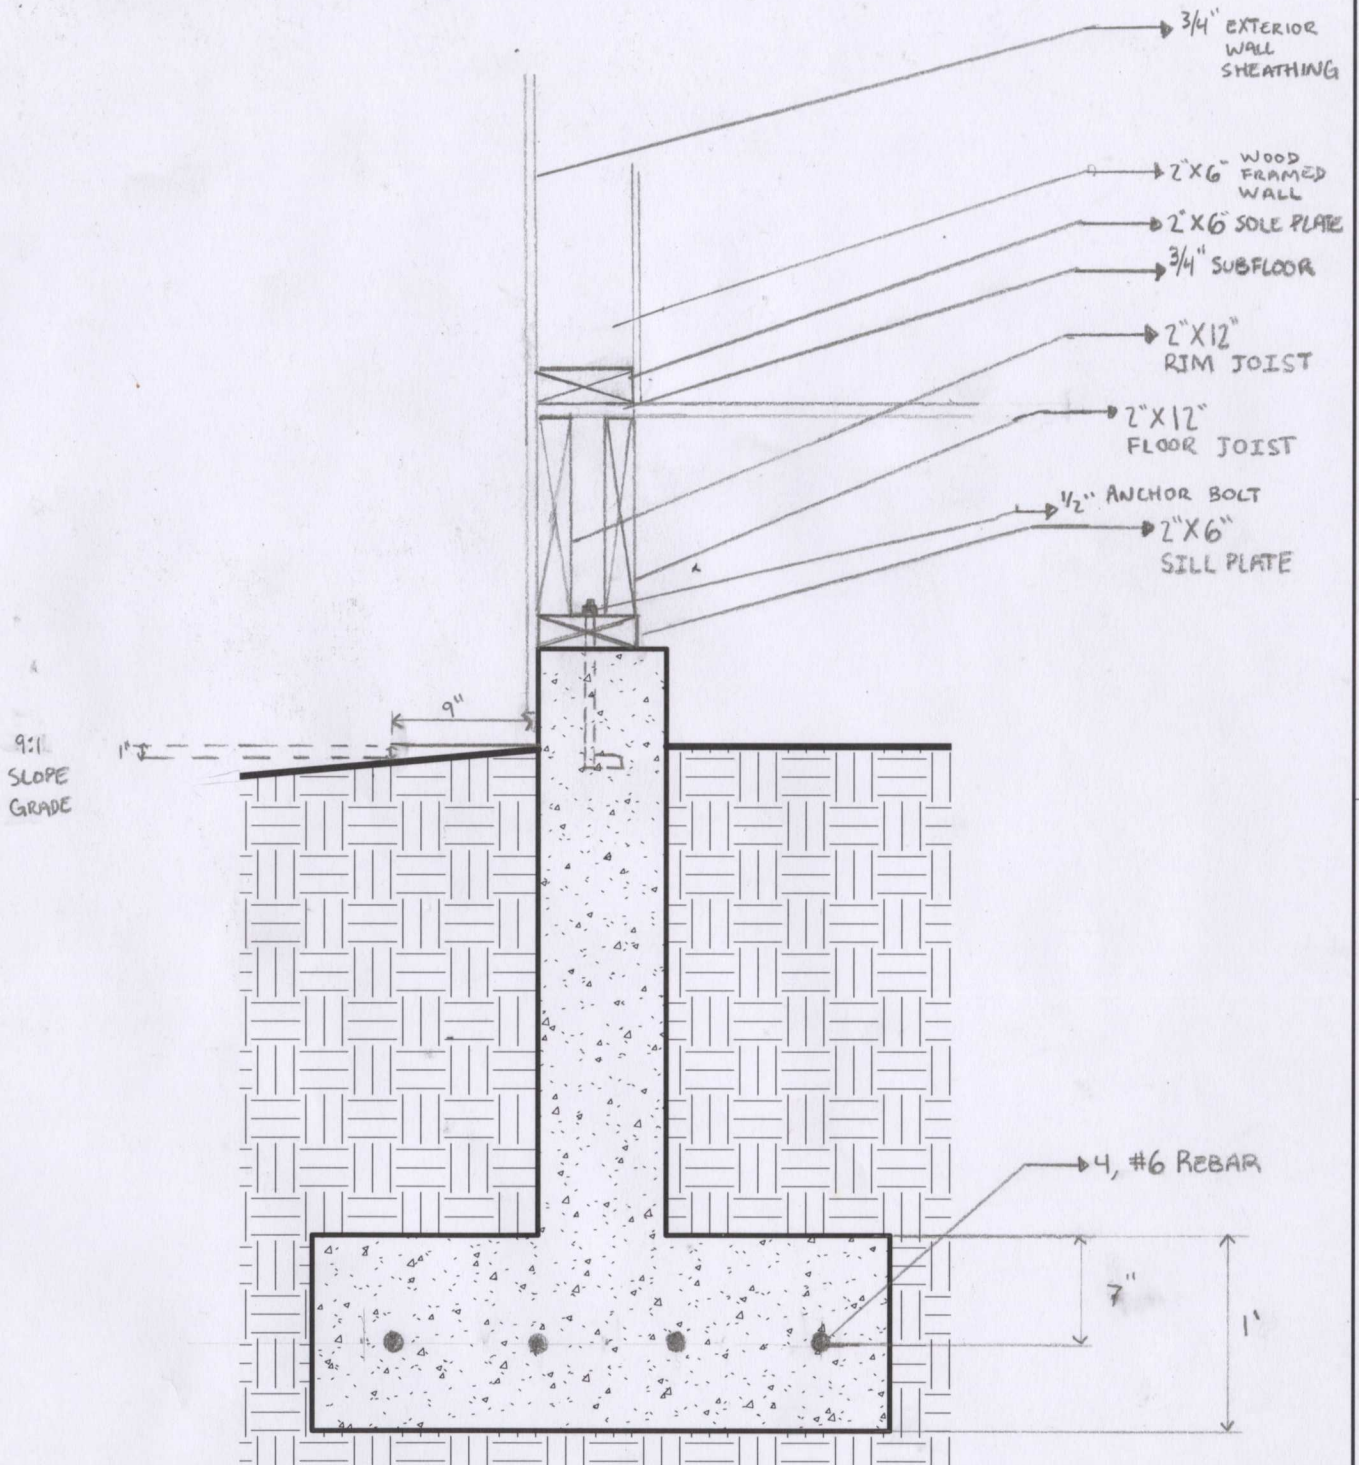

① foundation wall section
1" = 1'-0"

comments:
(if applicable)

individual assignment 01

WS 1